DOOR SCHEDULE			
1	3'-0" x 6'-8"	7	6'-0" x 6'-8"
2	2'-8" x 6'-8"		
3	2'-6" x 6'-8"		
4	2'-4" x 6'-8"		
5	5'-0" x 6'-8"		
6	4'-0" x 6'-8"		

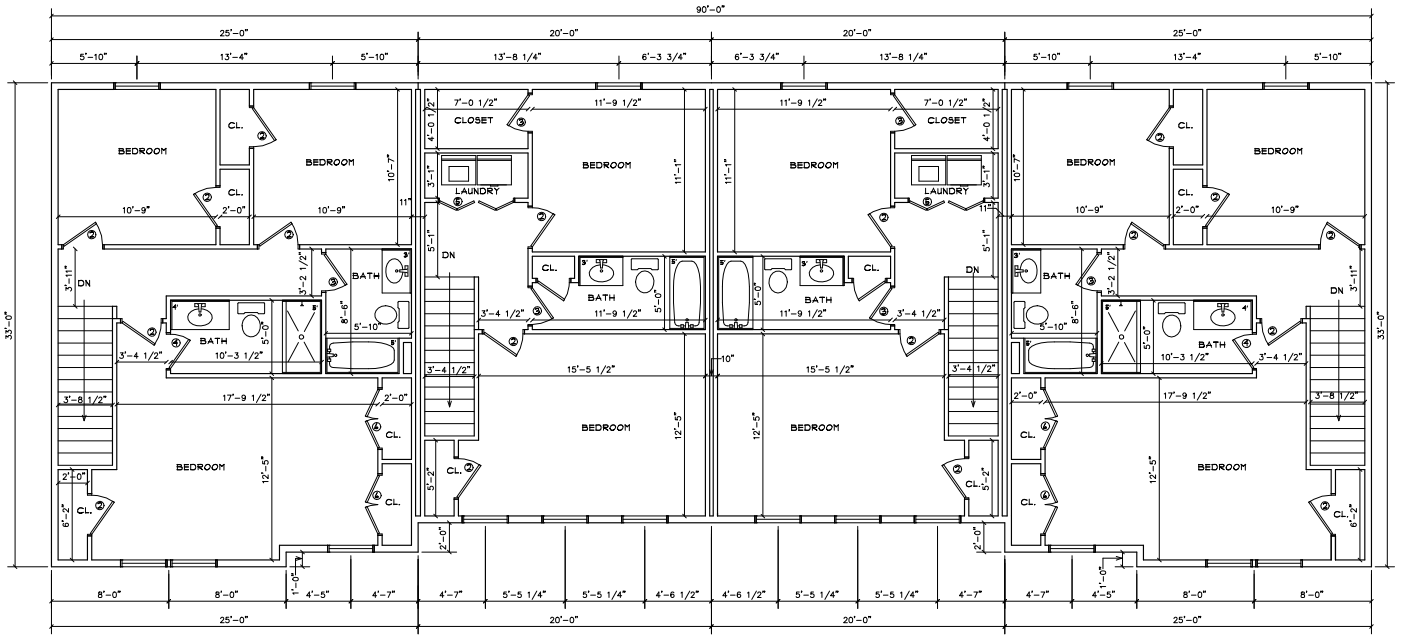

1 SECOND FLOOR PLAN
SCALE 1/4"=1'-0"

M. MORELAND CONSTRUCTION
ARCHITECTURAL DESIGNER

S. BERWICK ME
03908 PH.207-752-2498

NOTES:

V.I.F. ALL DIMENSIONS

CONTRACTOR IS RESPONSIBLE FOR ALL FINISHED DIMENSIONS

CONTRACTOR IS RESPONSIBLE FOR MEETING ALL STATE & NATIONAL BUILDING CODES

LOCATION

DRAWN BY

SIGNATURE | DATE

DRAWING LIST

A-1	GROUND FLOOR
	FOUNDATION PLAN
A-2	FIRST FLOOR
A-3	SECOND FLOOR
A-4	ELEVATIONS
A-5	ELEVATIONS & DETAILS
A-6	FRAMING PLANS
A-7	ROOF FRAMING
	SECTION

OWNER

PROJECT:

NOTTINGHAM
ROUT 4
TOWNHOUSE

PROJECT NUMBER:

ISSUE	DATE
DESIGN	11-21-14
DESIGN	1-8-21

SCALE 1/4"=1'-0"
0 5 10

STAMP

SECOND FLOOR PLAN

A-3