

JAN 15 10 11 AM '86

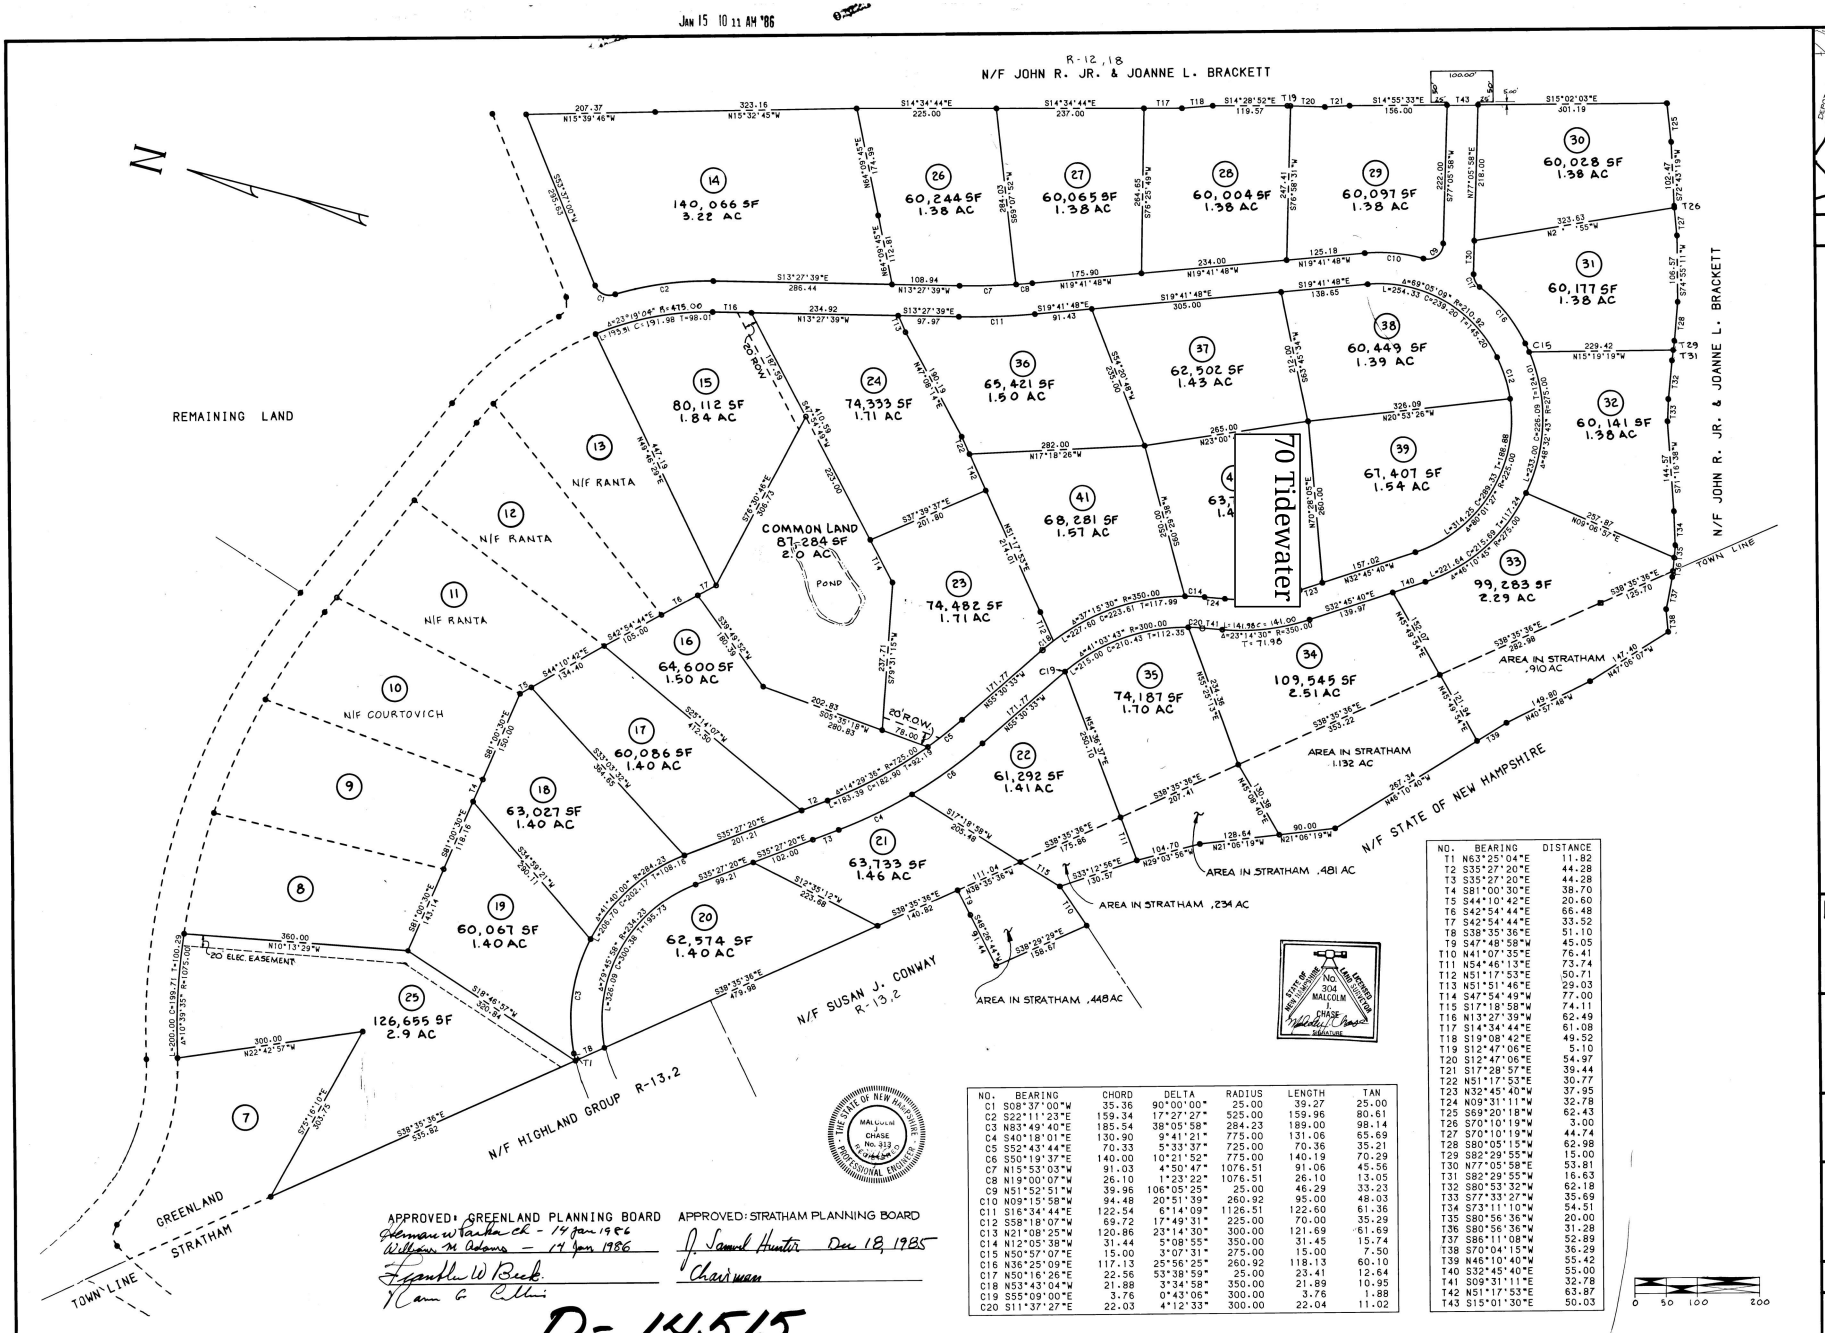

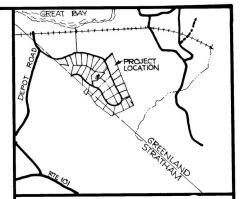

LOCATION PLAN 1"=2000'

NO.	BEARING	CHORD	DELTA	RADIUS	LENGTH	TAN
C1	S08°37'00"W	35.36	90°00'00"	25.00	39.27	25.00
C2	S22°11'23"E	159.34	17°27'27"	525.00	159.96	80.61
C3	N83°49'40"E	185.54	38°05'58"	284.23	189.00	98.14
C4	S40°18'01"E	130.90	9°41'21"	775.00	131.06	65.69
C5	S52°43'44"E	70.33	5°33'37"	725.00	70.36	35.21
C6	S50°19'37"E	140.00	10°21'52"	775.00	140.19	70.29
C7	N15°53'03"W	91.03	4°50'47"	1076.51	91.06	45.56
C8	N19°00'07"W	26.10	1°23'22"	1076.51	26.10	13.05
C9	N51°52'51"W	39.96	106°05'25"	25.00	46.29	33.23
C10	N09°15'58"W	94.48	20°51'39"	260.92	95.00	48.03
C11	S16°34'44"E	122.54	6°14'09"	1126.51	122.60	61.36
C12	S58°18'07"W	69.72	17°49'31"	225.00	70.00	35.29
C13	N21°08'25"W	120.86	23°14'30"	300.00	121.69	61.69
C14	N12°05'38"W	31.44	5°08'55"	350.00	31.45	15.74
C15	N50°57'07"E	15.00	3°07'31"	275.00	15.00	7.50
C16	N36°25'09"E	117.13	25°56'25"	260.92	118.13	60.10
C17	N50°16'26"E	22.56	53°38'59"	25.00	23.41	12.64
C18	N53°43'04"W	21.88	3°34'58"	350.00	21.89	10.95
C19	S55°09'00"E	3.76	0°43'06"	300.00	3.76	1.88
C20	S11°37'27"E	22.03	4°12'33"	300.00	22.04	11.02

NO.	BEARING	DISTANCE
T1	N63°25'04"E	11.82
T2	S35°27'20"E	44.28
T3	S35°27'20"E	44.28
T4	S81°00'30"E	38.70
T5	S44°10'42"E	20.60
T6	S42°54'44"E	66.48
T7	S42°54'44"E	33.52
T8	S38°35'36"E	51.10
T9	S47°48'58"W	45.05
T10	N41°07'35"E	76.41
T11	N54°46'13"E	73.74
T12	N51°17'53"E	50.77
T13	N51°51'46"E	29.03
T14	S47°54'49"W	77.00
T15	S17°18'58"W	74.11
T16	N13°27'39"W	62.49
T17	S14°34'44"E	61.08
T18	S19°08'42"E	49.52
T19	S12°47'06"E	5.10
T20	S12°47'06"E	54.97
T21	S17°28'57"E	39.44
T22	N51°17'53"E	30.77
T23	N32°45'40"W	37.95
T24	N09°31'11"W	32.78
T25	S69°20'18"W	62.43
T26	S70°10'19"W	3.00
T27	S70°10'19"W	44.74
T28	S80°05'15"W	62.98
T29	S82°29'55"W	15.00
T30	N77°05'58"E	53.81
T31	S82°29'55"W	15.63
T32	S80°53'32"W	62.18
T33	S77°33'27"W	35.69
T34	S73°11'10"W	54.51
T35	S80°56'36"W	20.00
T36	S80°56'36"W	31.28
T37	S86°11'08"W	52.89
T38	S70°04'15"W	36.29
T39	N46°10'40"W	55.42
T40	S32°45'40"E	55.00
T41	S09°31'11"E	32.78
T42	N51°17'53"E	63.87
T43	S15°01'30"E	50.03

NOTE: TURNAROUND INTEREST CONVEYED BY EASEMENT FROM BRACKETT TO S&S REAL ESTATE PARTNERSHIP RECORDED IN ROCKINGHAM COUNTY REGISTRY OF DEEDS.

APPROVED: GREENLAND PLANNING BOARD
Herman W Parker Jr - 14 Jan 1986
William M Adams - 14 Jan 1986
Franklin W Beck
Norman C Collins

APPROVED: STRATHAM PLANNING BOARD
J. Samuel Hunter Dec 18, 1985
Chairman

D-14515

KIMBALL CHASE COMPANY, INC.
40 Bridge Street
Portsmouth
New Hampshire
603-431-2520
Civil
Environmental
Engineers

SUBDIVISION OF LAND
LOCATED IN
GREENLAND, N.H.

DESIGNED BY PRR
DRAWN BY RM, CC & W
APPROVED BY
DATE 11-26-85 12-27-85

TIDEWATER FARMS
S&S REAL ESTATE
PARTNERSHIP

SCALE 1" = 100'

PROJECT NO. 85-811

SHEET 1 OF 1